


BIOLOGY - SECOND FLOOR

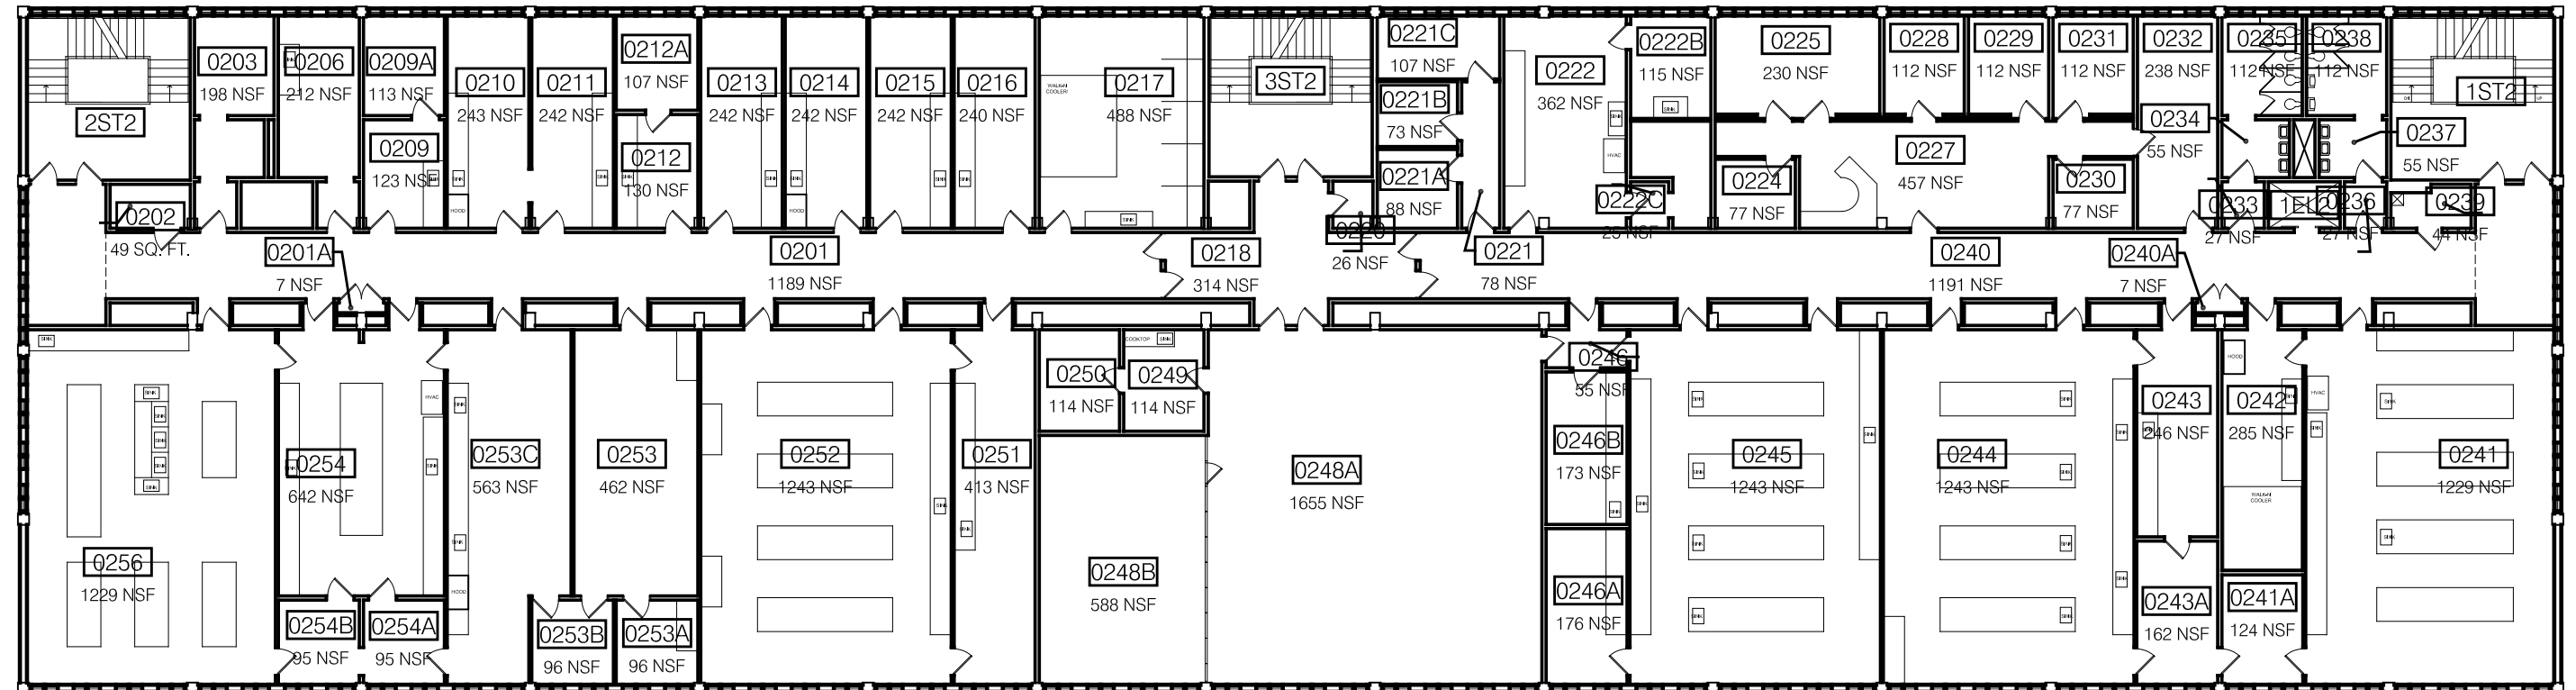

BUILDING INFORMATION
BIOLOGY / BI
BUILDING #: 0031
SECOND FLOOR
24.395 /
REV DATE: 9/2017



UNIVERSITY AT ALBANY

State University of New York
Office Of Campus Planning