


BIOLOGY - THIRD FLOOR

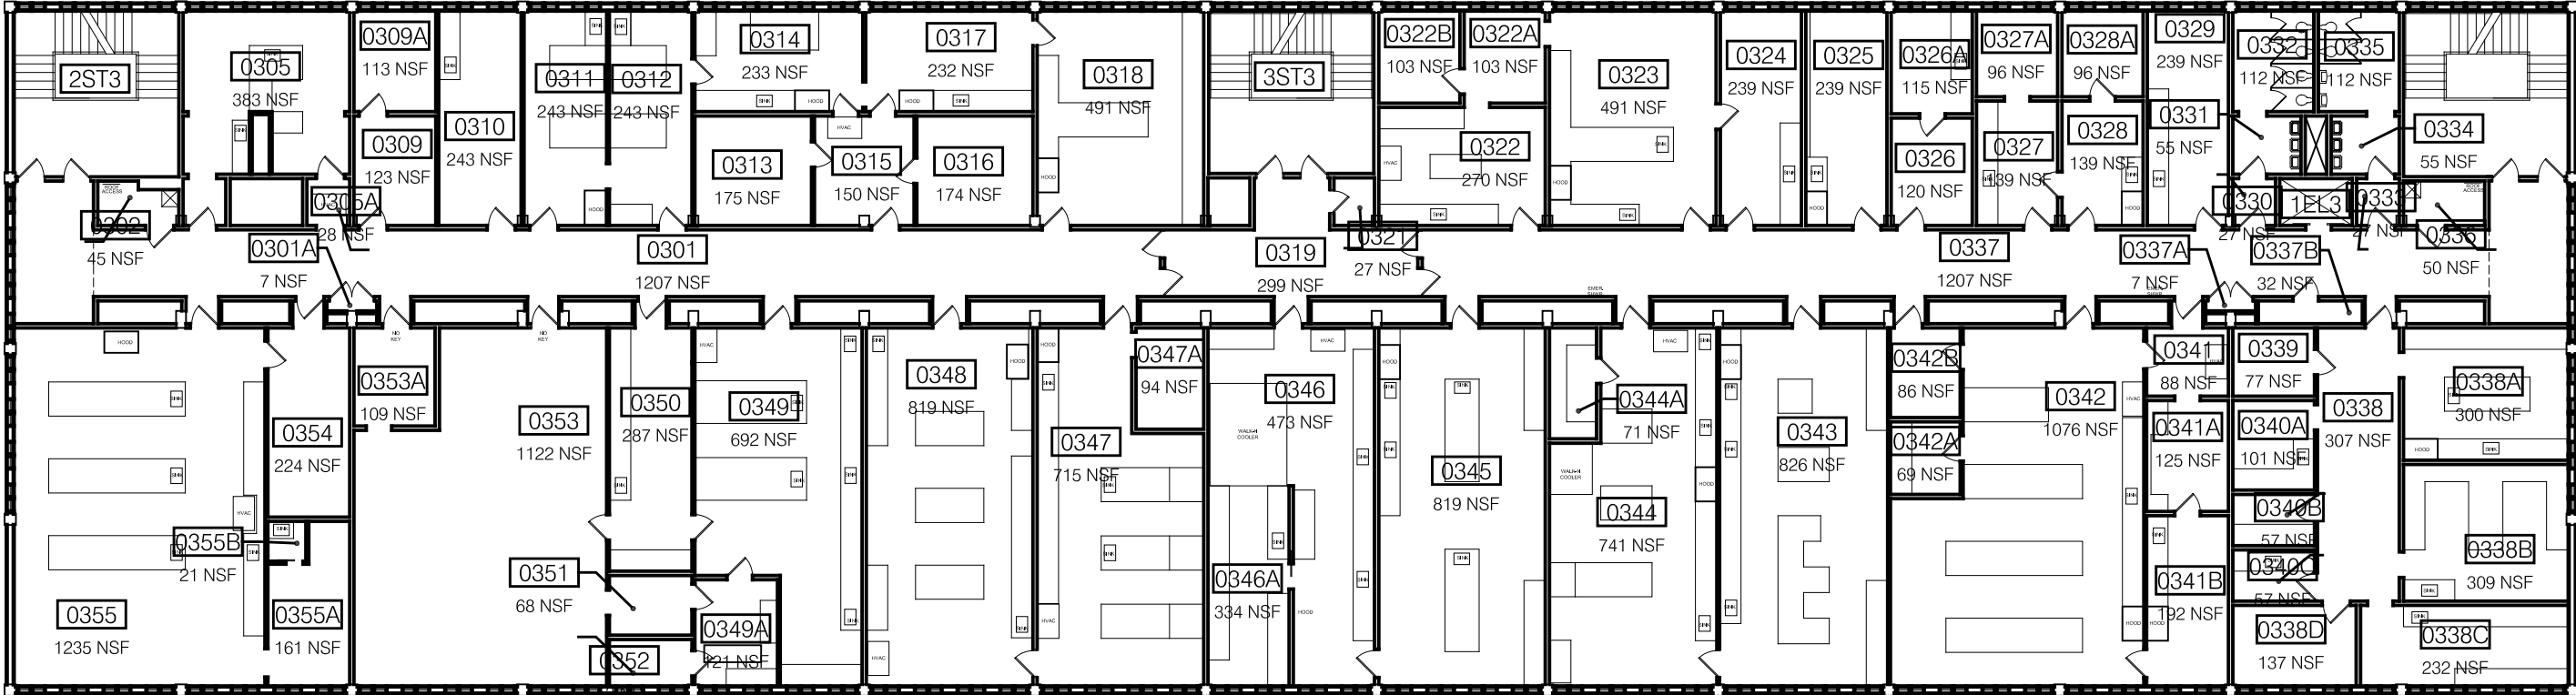

BUILDING INFORMATION
BIOLOGY / BI
BUILDING #: 0031
THIRD FLOOR
24,317 /
REV DATE: 9/2017



UNIVERSITY AT ALBANY

**State University of New York
Office Of Campus Planning**